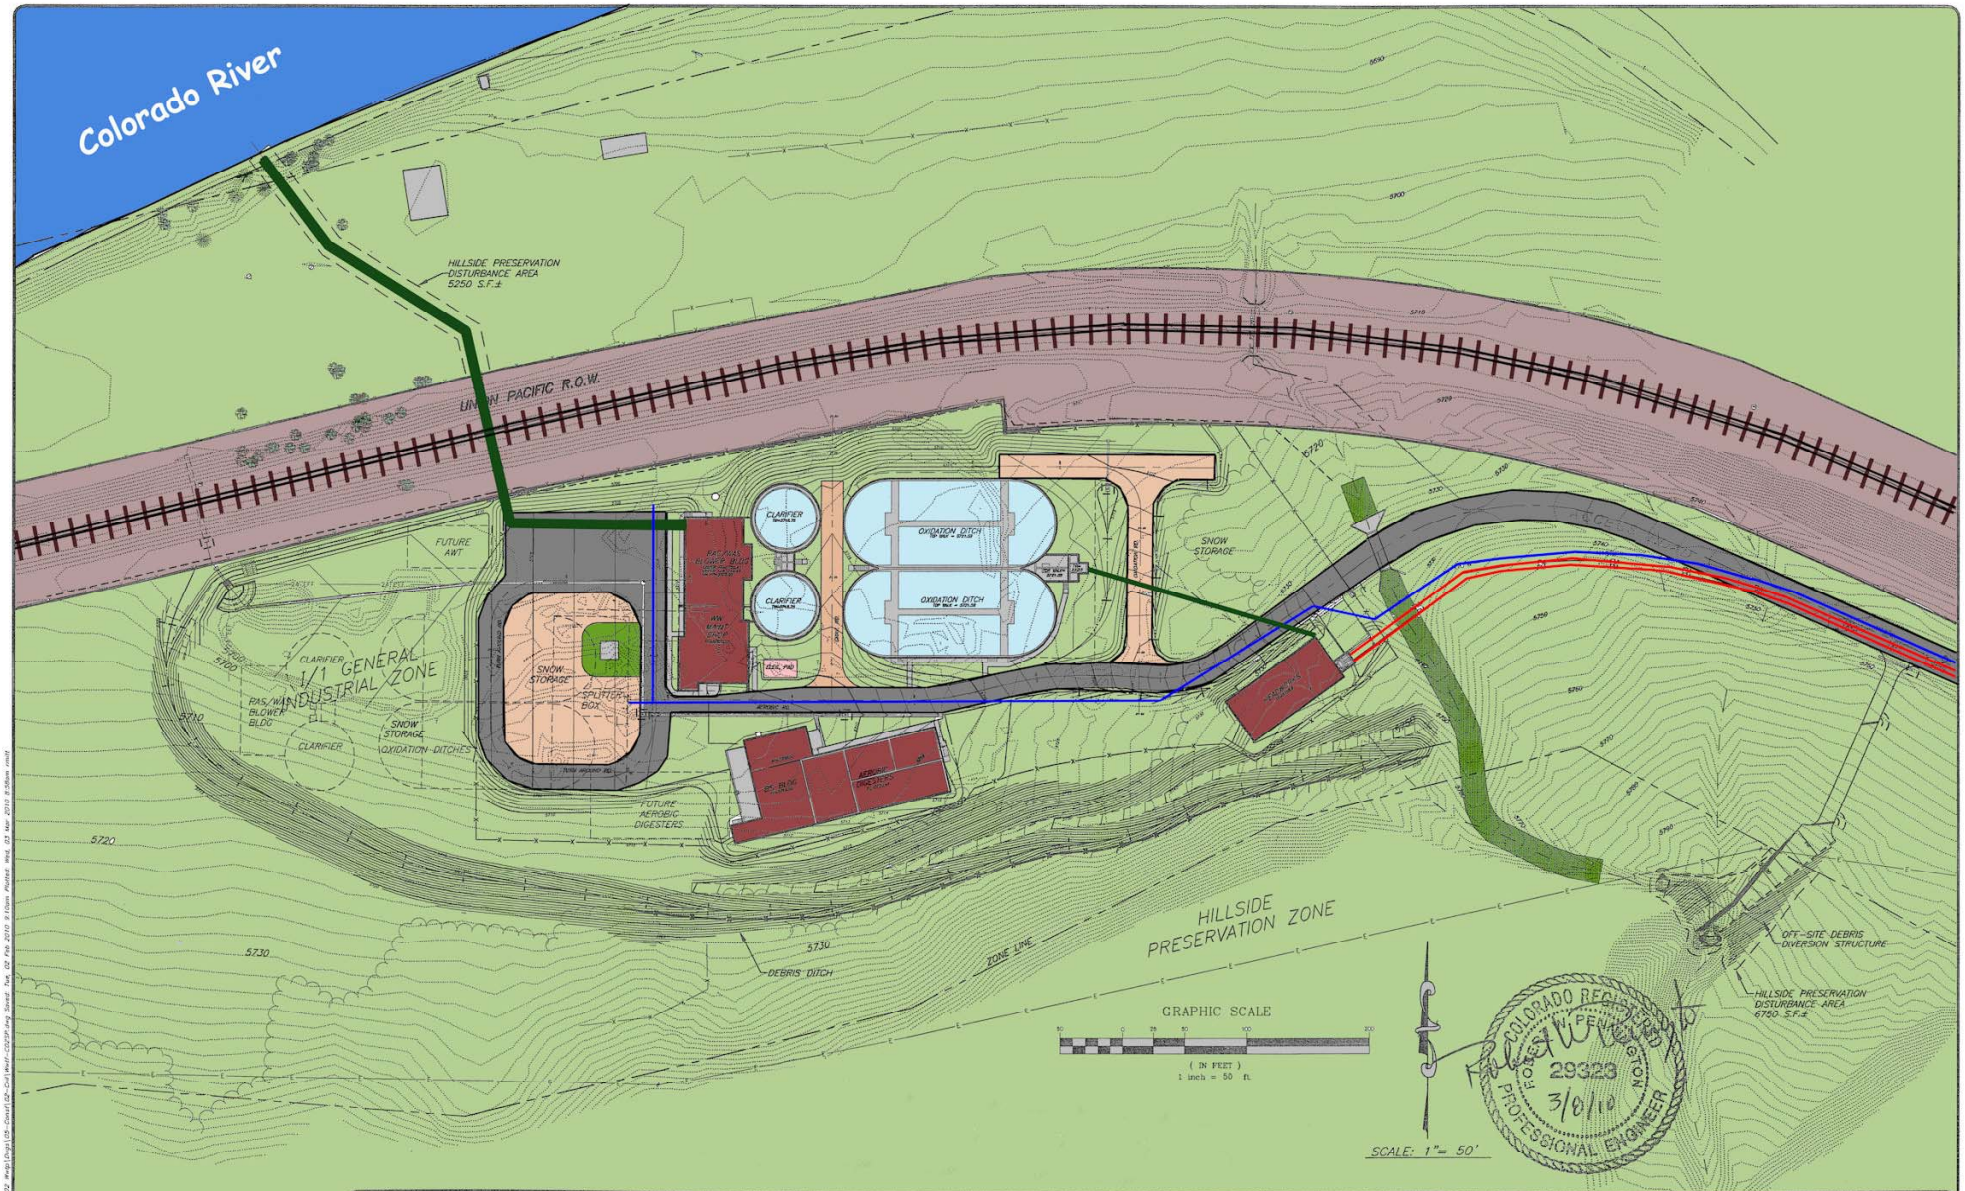

SCHMUESER | GORDON | MEYER

TETRA TECH RTW

CITY OF GLENWOOD SPRINGS
REGIONAL WASTE WATER TREATMENT FACILITY

NUMBER	REVISION	DATE	BY
1	CONFORMED FOR CONSTRUCTION	3/1/10	RM

OVERALL SITE PLAN

Job No.	2007-461.002
Drawn by:	RM
Date:	8/21/09
QC:	PE: CP
File:	WwTf-C02

C02 OF